Form No. 4

BOUNDARY PLAN No. 179

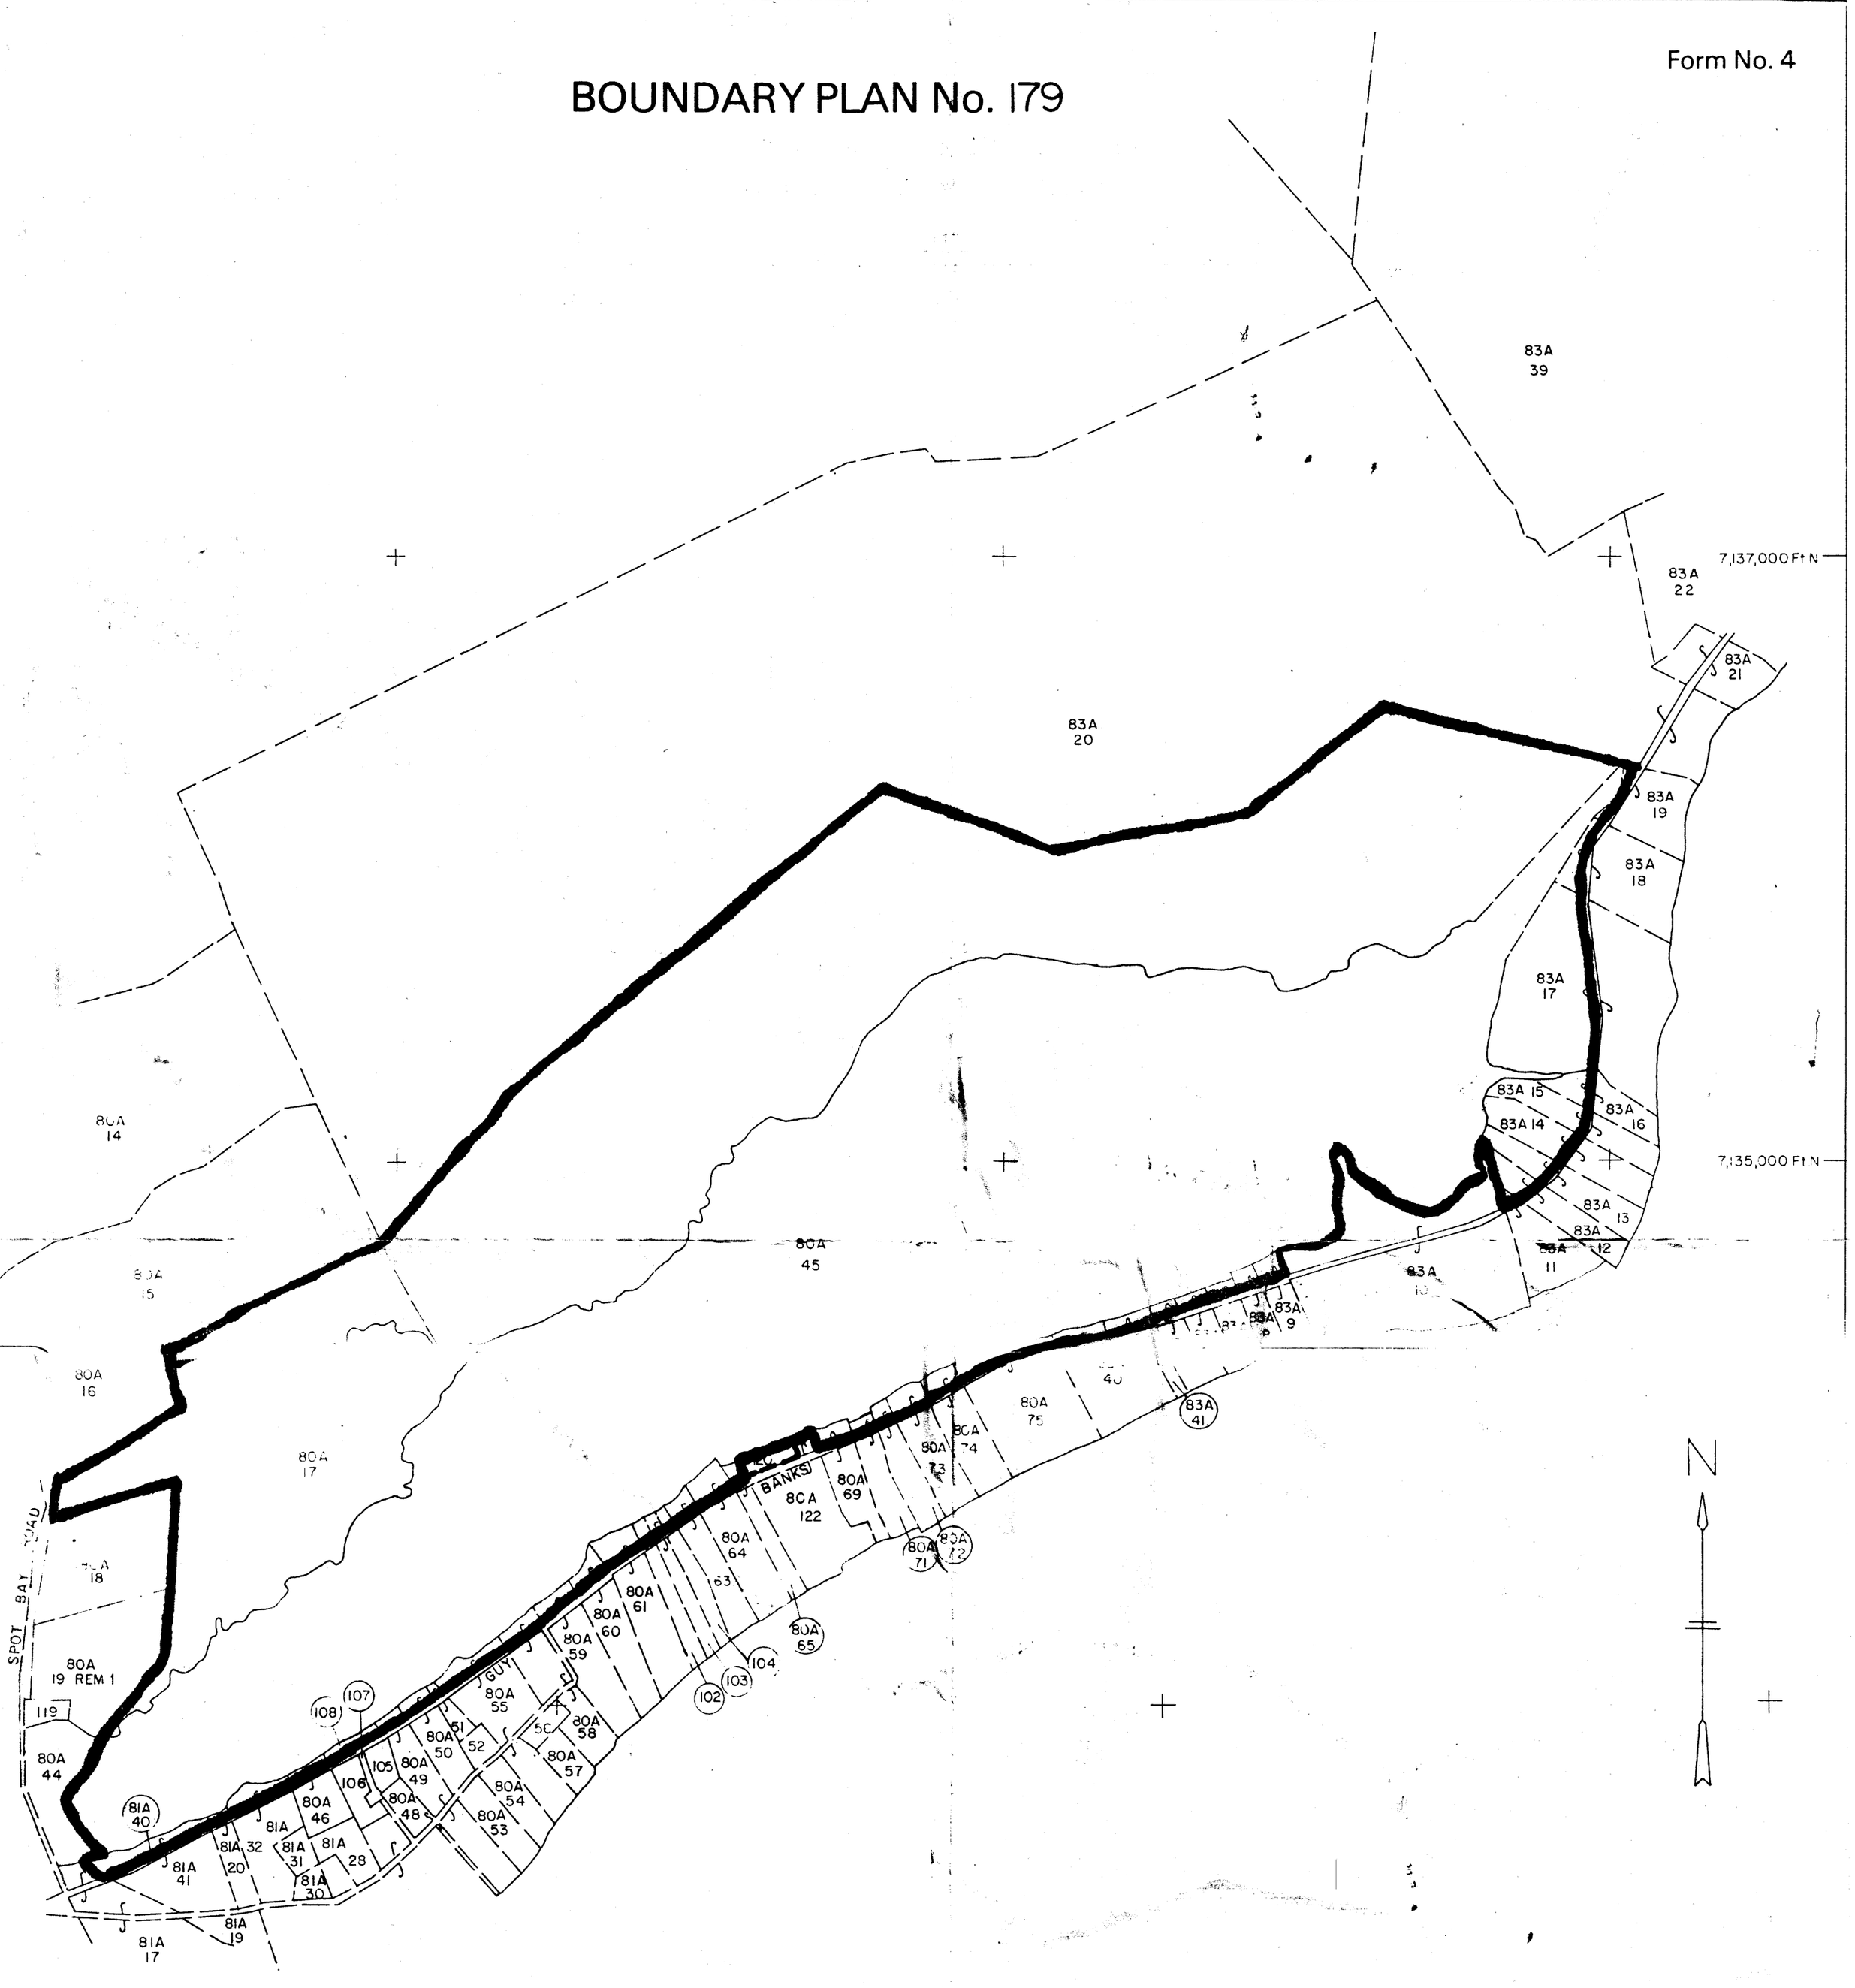

Gazette No. 24 Supplement No. 1 of 1993

by:		TITLE	BOUNDARY PLAN No.	179
:	D.K. Banks 6·6·86 F.K.W. 5·1·87	PROPOSED ANIMAL SANCTUARY BOOBY POND AND THE ROOKERY	REGISTRATION SECTION	L.C.V
cked by:			BLOCK No.	80A, 81A
ecked by:	3 7 86 6 1 87	SCALE:- 1:5000 300 200 100 0 200 400 600 800 1000 1200 1400 FEET	LANDS AND SURVEY DEPARTMEN CAYMAN ISLANDS GOVERNMENT P.O. BOX 1089, GEORGETOWN	
o.:				

LEGEND	ABBREVIATIONS	AMENDMENTS
PROPOSED ROAD OPENING	PROPOSED ROAD CLOSURE	Northern boundary of Booby Pond amended on 5·1
PROPOSED ROAD RE-ALIGNMENT		BOUNDARIES OF POND AMENDED 13·10·93
		BOUNDARY OF PROPOSED RAMSAR SITE